




PHASE	SITE #'S	DESCRIPTION	NUMBER OF SITES
1A EXISTING	1-50	SEASONAL TRAILERS INCLUDING MEDICAL CLINIC	50
1A EXISTING	F1-F6	SEASONAL TRAILERS	6
2A EXISTING	61-96	SEASONAL TRAILERS	36
2B EXISTING	PT-1 TO PT-8	SEASONAL PULL THROUGH TRAILERS	8
	97-112	SEASONAL TRAILERS	16
3B (STAGE 1)	113-145	SEASONAL PULL THROUGH TRAILERS	33
		TOTAL EXISTING SEASONAL	149
1B EXISTING	51-60	ALL SEASON CABINS*	10*
		TOTAL EXISTING ALL SEASON	10
3B PROPOSED	146-147	SEASONAL TRAILERS FOR MEDICAL SITES	2
PROPOSED		EXTENDED SEASONAL SITES (30x30)	51
PROPOSED		UNSERVICED SITES	56
PROPOSED		OVERNIGHT SITES	35
		TOTAL PROPOSED	144
		TOTAL	293
PROPOSED		GROUP CAMPING	75

*NOTE: THE PRELIMINARY SEWAGE TREATMENT SYSTEM DESIGN FOR THE 10 FOUR SEASON MODULAR CABINS HAS BEEN SHOWN ON DRAWING DE-1 AND IS BASED ON THE APPROXIMATE SIZE OF A FOUR SEASON CABIN. WATER SUPPLY FOR THE 10 FOUR SEASON CABINS WILL BE PROVIDED BY TWO ADDITIONAL WELLS ADJACENT TO SITES 51 AND 60 RESPECTFULLY.

- LOT 25:
1. BASKET BALL
 2. PICKLEBALL
 3. BOCCIE BALL
 4. PLAYGROUND
 5. ZIPLINE
 6. POOL
 7. TUCK SHOP
 8. BIKE RENTAL
 9. OBSERVATION TOWER
 10. VOLLEY BALL
 11. MIKING, BIKING AND EQUESTRIAN TRAILS
 12. GRIMM GROUND HALLOWEEN ATTRACTION

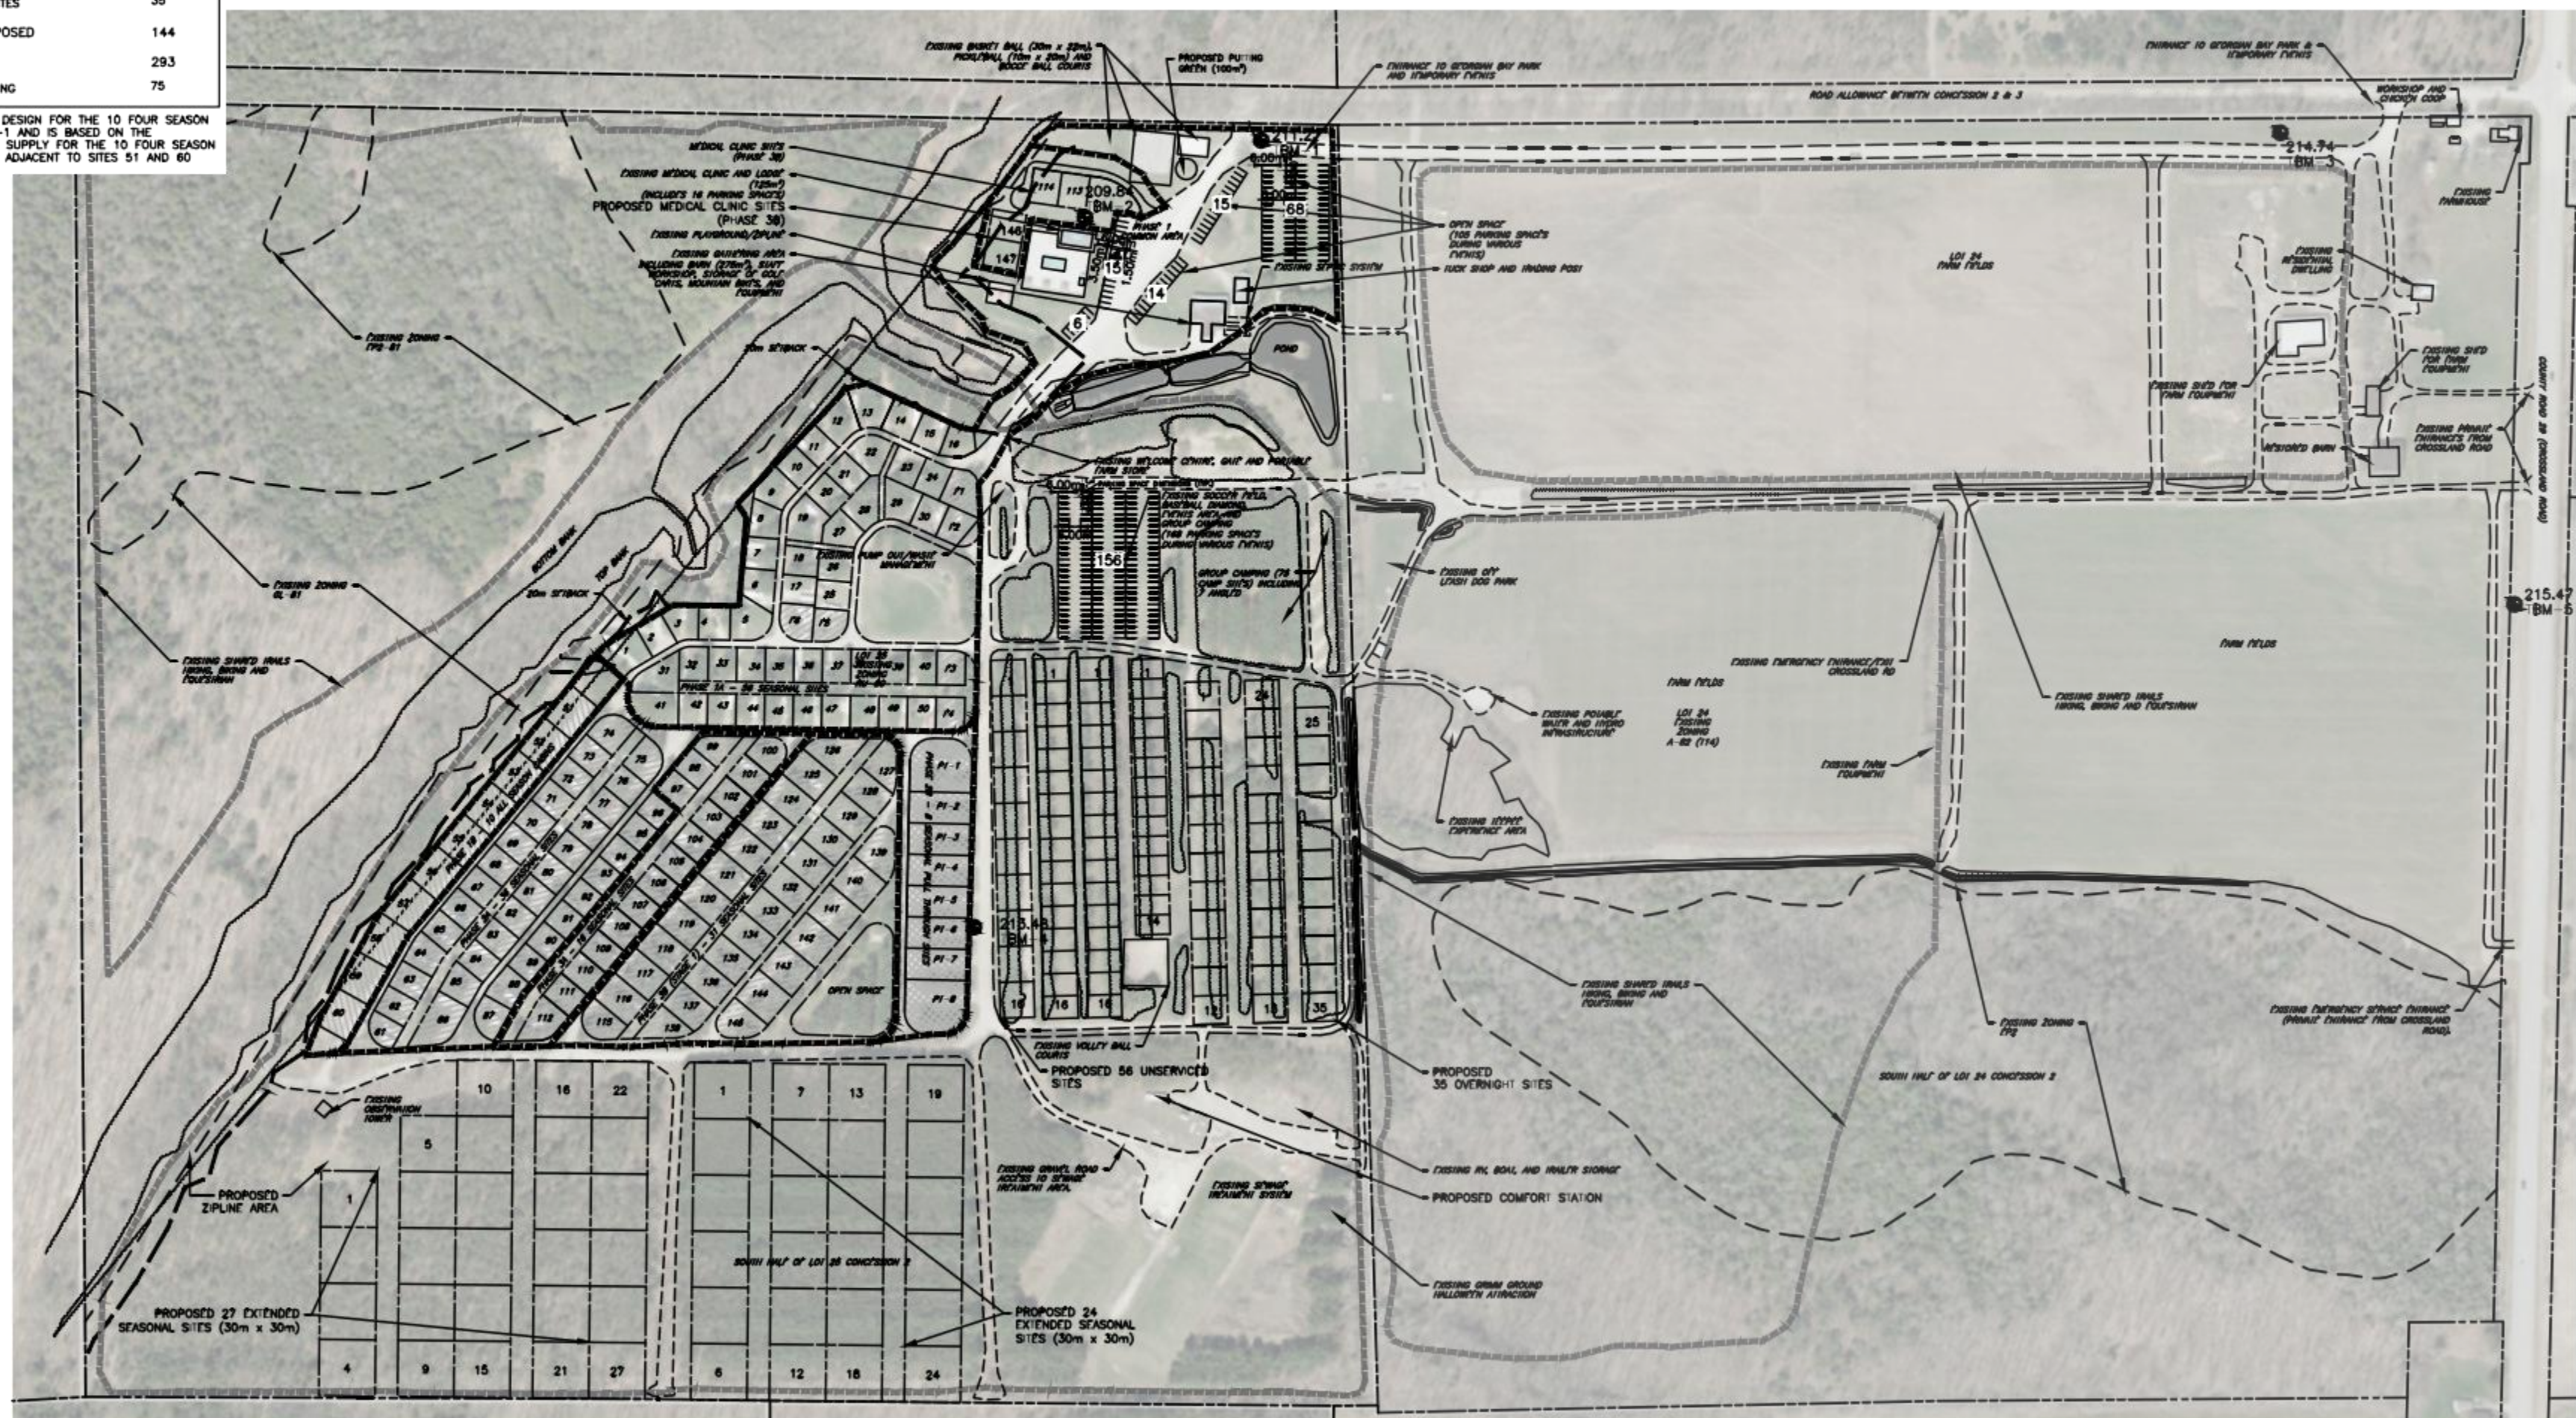

DISCLAIMER AND COPYRIGHT
CONTRACTOR MUST VERIFY ALL DIMENSIONS AND BE RESPONSIBLE FOR SAME. ANY DISCREPANCIES MUST BE REPORTED TO THE ENGINEER BEFORE COMMENCING WORK. DRAWINGS ARE NOT TO BE SCALED.
TATHAM ENGINEERING LIMITED CLAIMS COPYRIGHT TO THIS DRAWING WHICH MAY NOT BE USED FOR ANY PURPOSE OTHER THAN THAT PROVIDED IN THE CONTRACT BETWEEN THE OWNER/CLIENT AND THE ENGINEER WITHOUT THE EXPRESS CONSENT OF TATHAM ENGINEERING LIMITED.

BENCHMARKS
TBM1 - ELEVATION 211.27m
NAIL AND WASHER IN HYDRO POLE
TBM2 - ELEVATION 209.84m
CUTCROSS IN SOUTHEAST CORNER OF CONCRETE HYDRO PAD
TBM3 - ELEVATION 214.74m
NAIL SPIKE IN HYDRO POLE
TBM4 - ELEVATION 213.48m
CUTCROSS ON NORTHEAST CORNER OF HYDRO VAULT CONCRETE PAD
TBM5 - ELEVATION 215.47m
NAIL SPIKE IN HYDRO POLE

NOTES
COORDINATES ARE NAD83 UTM17N; VERTICAL DATUM IS CGVD28 DERIVED FROM CANNET GNSS NETWORK REFERENCEING MOLD BASESTATION.
ZONING BOUNDARY AND PROPERTY LINE COINCIDE. ONLY THE PROPERTY LINE IS SHOWN IN OVERLAPPING AREAS TO MAINTAIN CLARITY.

No.	REVISION DESCRIPTION	DATE	ENGINEER STAMP
1.	RE-ZONING & PLANNING APPLICATION	JUNE/26	

GEORGIAN BAY PARK
TOWNSHIP OF TINY

TATHAM
ENGINEERING

LOT 25 PROPOSED CONDITIONS
SITE PLAN EXPANSION

DESIGN: GBP	FILE: 111090	DWG:
DRAWN: EJV	DATE: JUNE 2026	SP-2
CHECK: KS	SCALE: 1:2000	